WALLACE F. BUCKLER
REGISTERED LAND SURVEYOR
NORTH LAKESHORE DRIVE BOX 144
CROSBY, MN. 56441 (218)546-6375

PLAT OF SURVEY

IN PART OF GOVT LOT 6, SEC. 32
AND PART OF GOVT LOT 4, SEC. 33
BOTH IN TWP. 136, RGE. 27,
CROW WING CO.,MN.

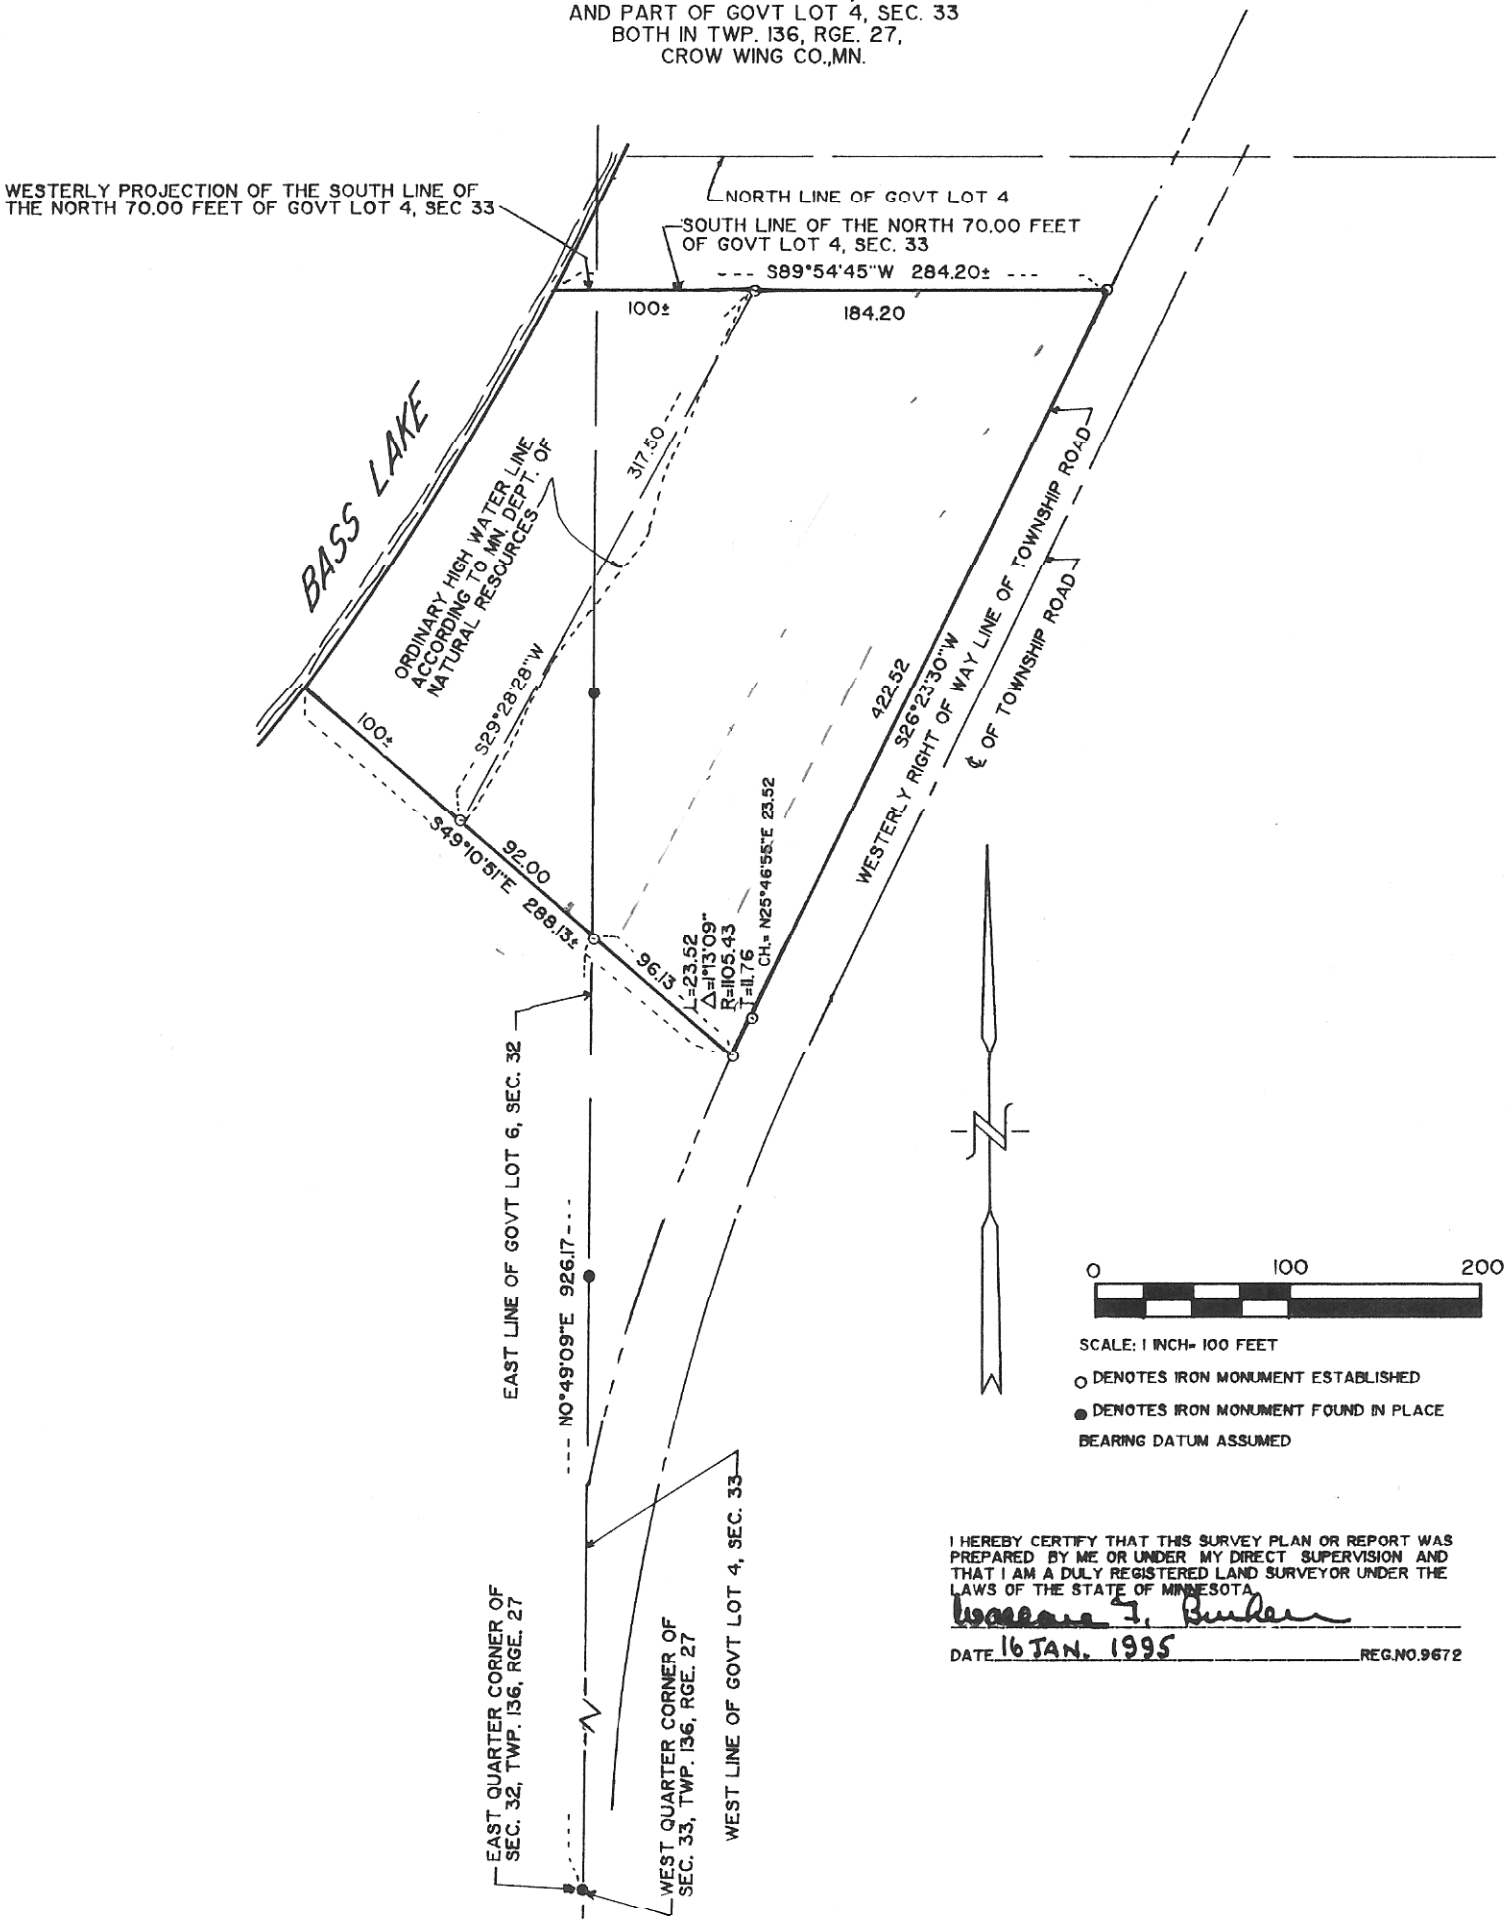

I HEREBY CERTIFY THAT THIS SURVEY PLAN OR REPORT WAS PREPARED BY ME OR UNDER MY DIRECT SUPERVISION AND THAT I AM A DULY REGISTERED LAND SURVEYOR UNDER THE LAWS OF THE STATE OF MINNESOTA.

Wallace F. Buckler

DATE 16 JAN. 1995 REG.NO.9672